


© Copyright Kent County Council
2026.
© Mapping Crown Copyright and
database right 2026.
Ordnance Survey 100019238.

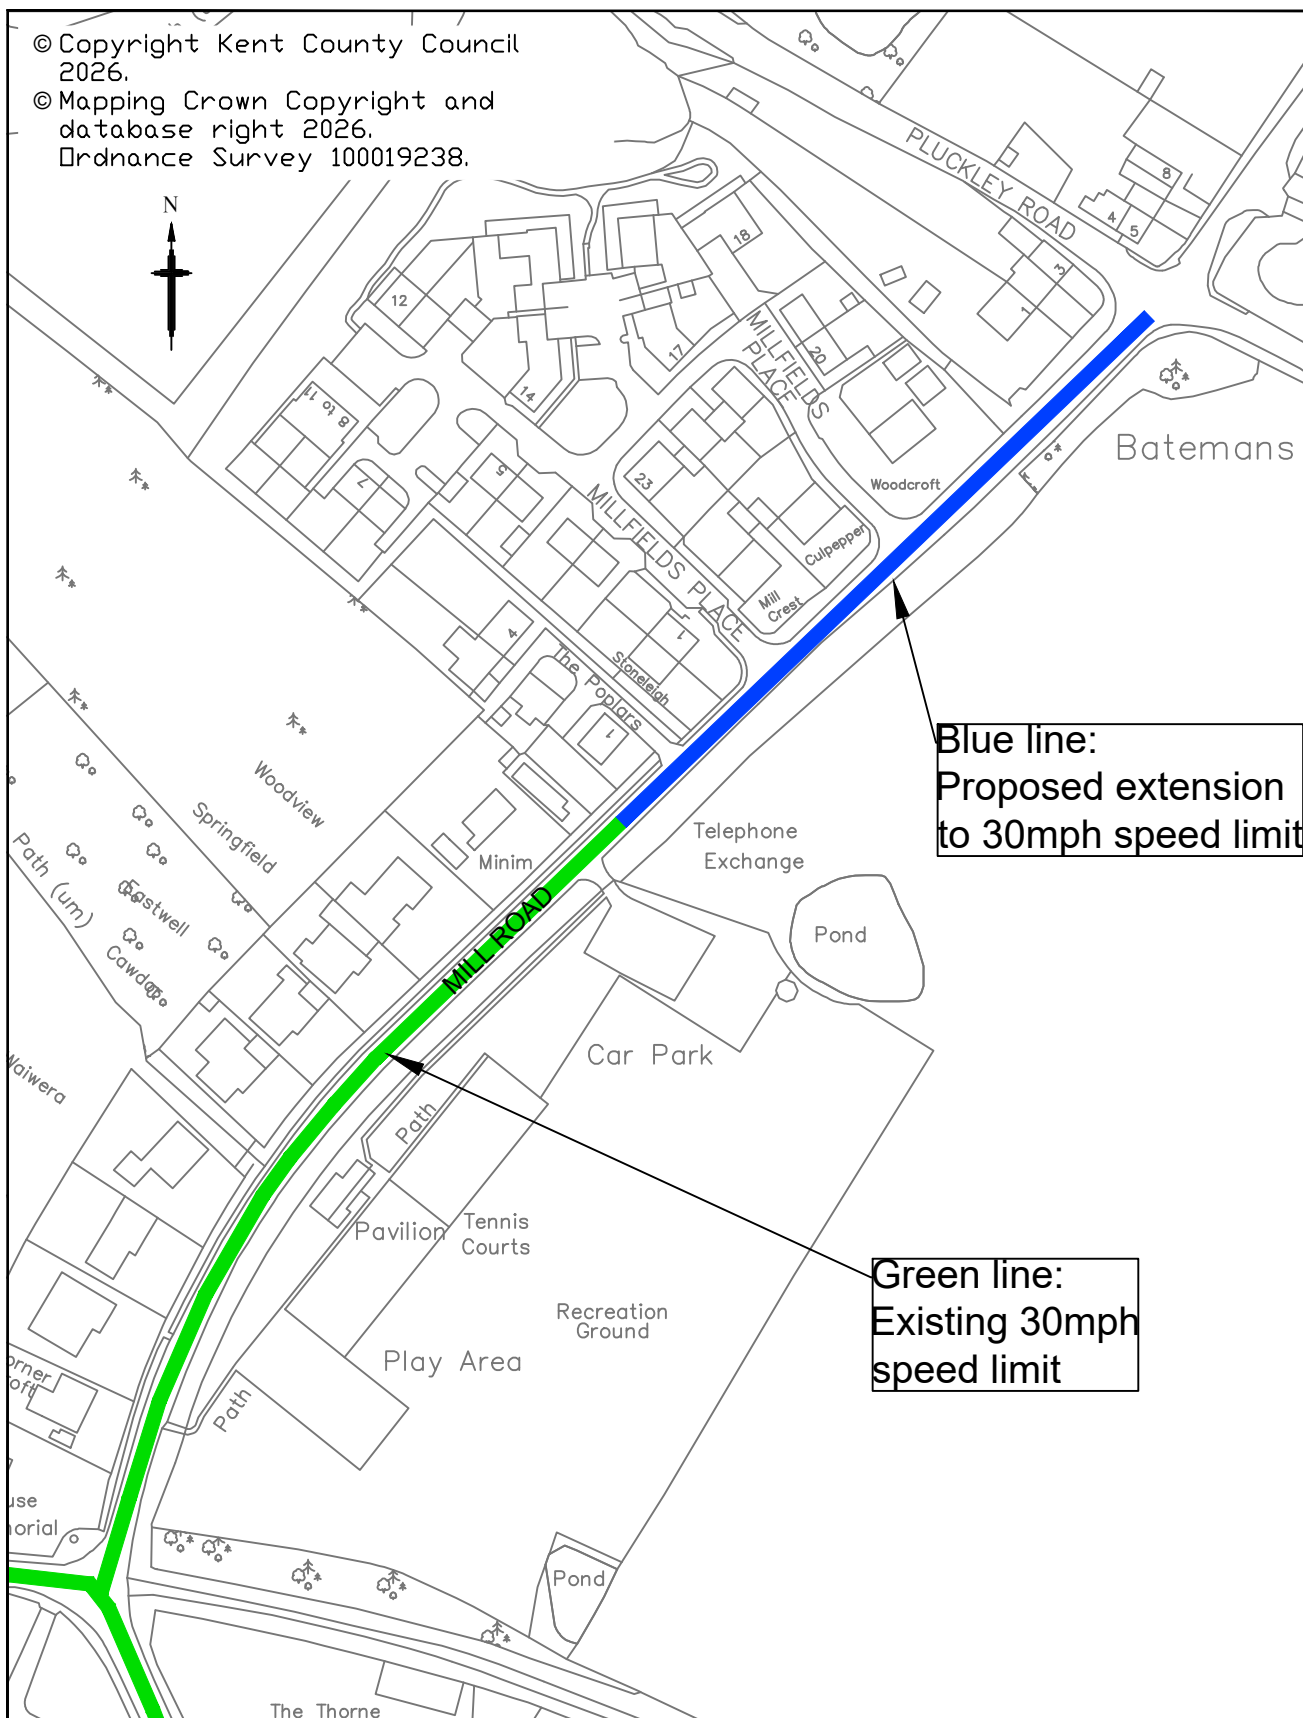

This drawing is not to be used in whole or part other than for the intended purpose and project as defined on this drawing. Refer to the contract for full terms and conditions.

0	09.02.26	First Issue	KG	RH	WB
Rev	Revision Date	Purpose of revision	Drawn	Check'd	App'd



Kent County Council
Kroner House,
Eurogate Business Park,
Ashford TN24 8XU
Tel: 03000 418181

Project
**Mill Road Bethersden
30mph speed limit extension**

Drawing status **For Public Engagement**

Drawing title
TRO Plan

Scale **DO NOT SCALE** Do not scale

Drawing number **25-AS-PAR-2629-0001** Rev **0**